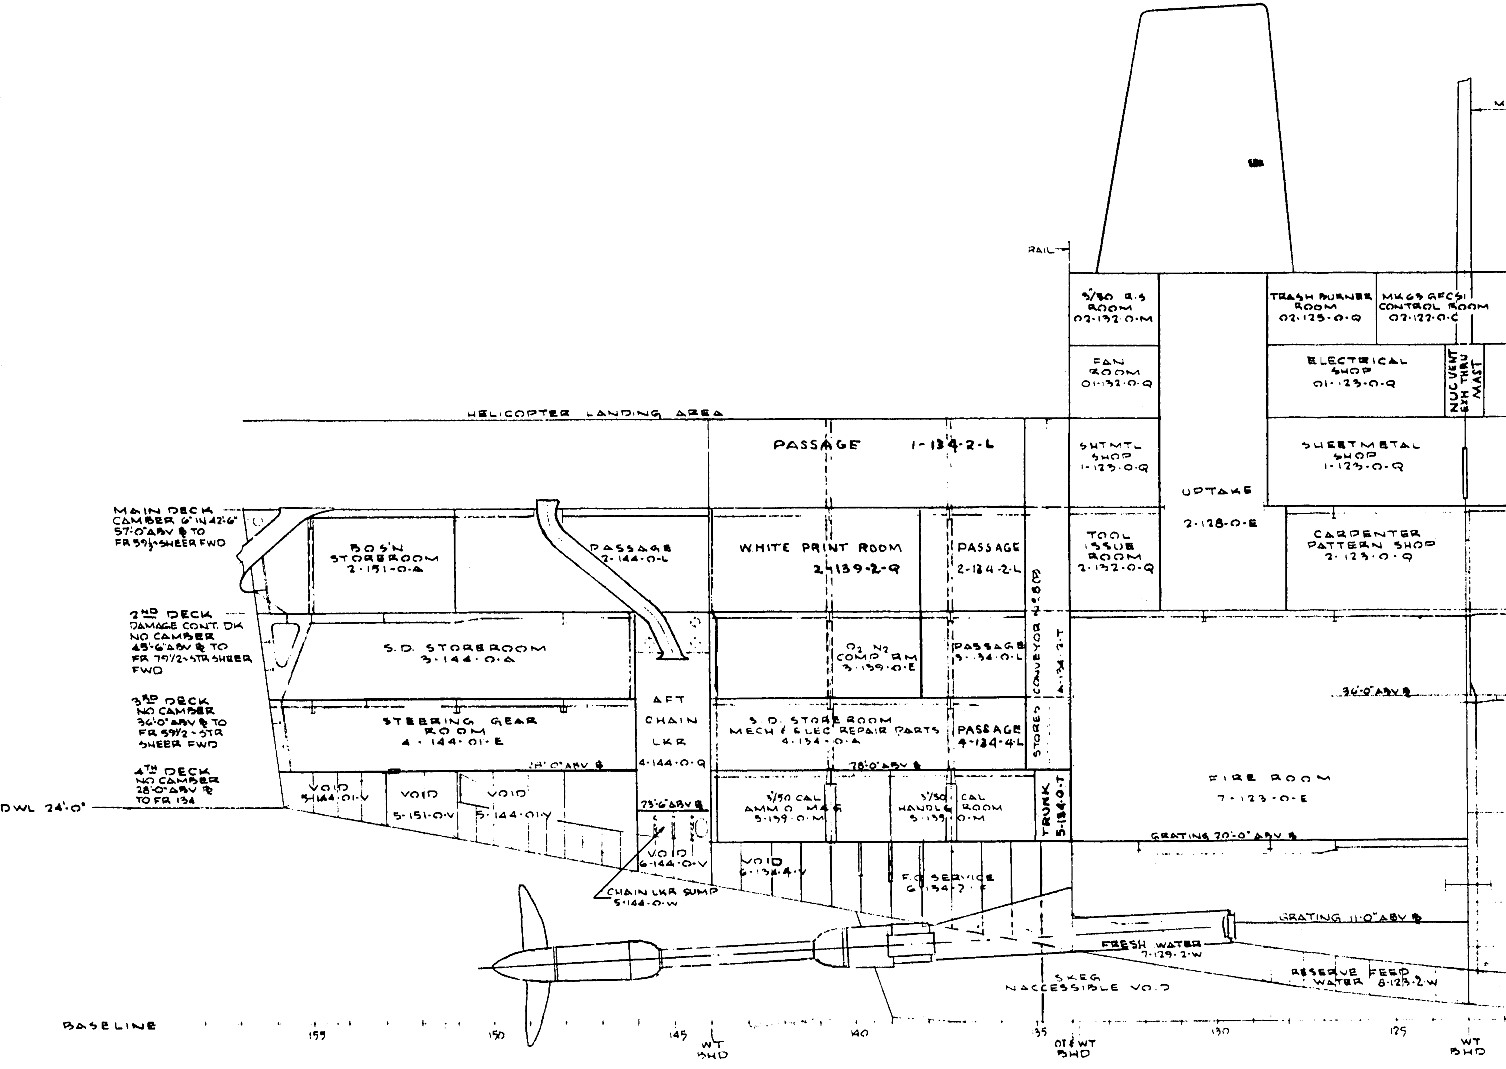

M
RAIL
5"/50 R.S ROOM 02-132-0-M
TRASH BURNER ROOM 02-125-0-Q
MK63 GFCS CONTROL ROOM 02-122-0-C
FAN ROOM 01-132-0-Q
ELECTRICAL SHOP 01-123-0-Q
NUC VENT EXH THRU MAST
HELICOPTER LANDING AREA
PASSAGE 1-134-2-L
SHTMTL SHOP 1-125-0-Q
UPTAKE 2-128-0-E
SHEETMETAL SHOP 1-123-0-Q
MAIN DECK CAMBER 6" IN 42'-6" 57'-0" ABV ℄ TO FR 59½-SHEER FWD
BOS'N STOREROOM 2-151-0-A
PASSAGE 2-144-0-L
WHITE PRINT ROOM 2-139-2-Q
PASSAGE 2-134-2-L
TOOL ISSUE ROOM 2-132-0-Q
CARPENTER PATTERN SHOP 2-123-0-Q
2ND DECK DAMAGE CONT. DK NO CAMBER 45'-6" ABV ℄ TO FR 79½-STR SHEER FWD
S.D. STOREROOM 3-144-0-A
O2 N2 COMP RM 3-139-0-E
PASSAGE 3-134-0-L
STORES CONVEYOR NO. 8 (P) 4-134-2-T
36'-0" ABV ℄
3RD DECK NO CAMBER 36'-0" ABV ℄ TO FR 59½-STR SHEER FWD
STEERING GEAR ROOM 4-144-01-E
31'-0" ABV ℄
AFT CHAIN LKR 4-144-0-Q
S.D. STOREROOM MECH & ELEC REPAIR PARTS 4-134-0-A
28'-0" ABV ℄
PASSAGE 4-134-4-L
4TH DECK NO CAMBER 28'-0" ABV ℄ TO FR 134
DWL 24'-0"
VOID 5-144-01-V
VOID 5-151-0-V
VOID 5-144-01-Y
23'-6" ABV ℄
5"/50 CAL AMMO MAG 5-139-0-M
5"/50 CAL HANDLG ROOM 5-139-0-M
TRUNK 5-134-0-T
FIRE ROOM 7-123-0-E
GRATING 20'-0" ABV ℄
VOID 6-144-0-V
VOID 6-134-4-V
F.O. SERVICE 6-134-2-F
CHAIN LKR SUMP 5-144-0-W
GRATING 11'-0" ABV ℄
FRESH WATER 7-129-2-W
SKEG INACCESSIBLE VOID
RESERVE FEED WATER 8-123-2-W
BASELINE
155
150
145
WT BHD
140
135
OT & WT BHD
130
125
WT BHD

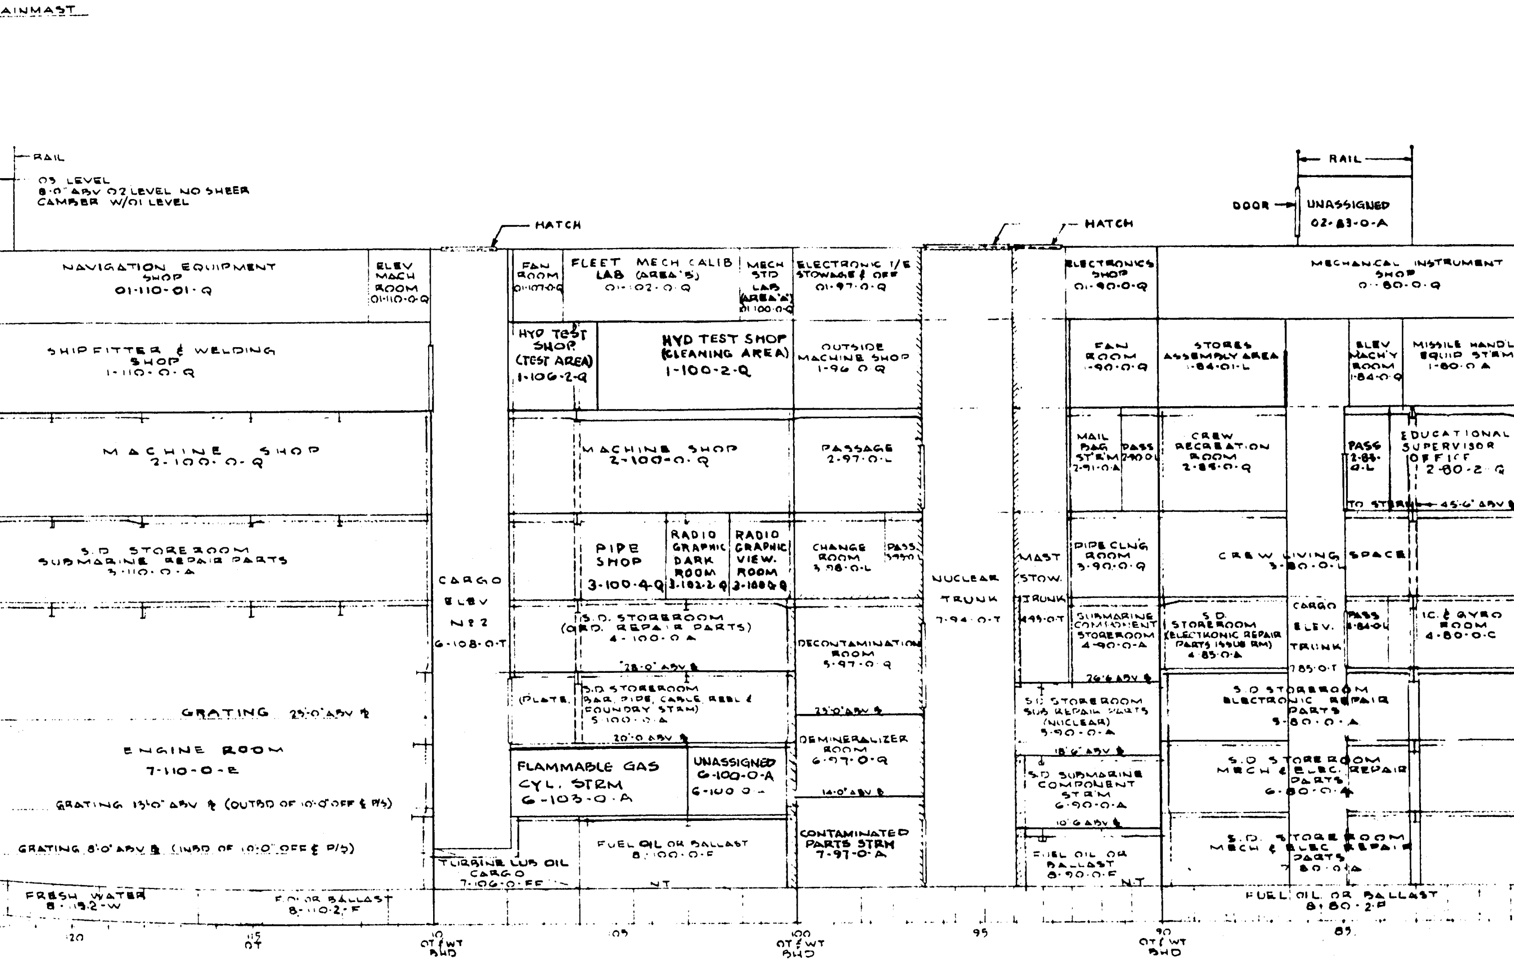
AINMAST
RAIL
03 LEVEL
8'0" ABV 02 LEVEL NO SHEER
CAMBER W/01 LEVEL
HATCH
HATCH
RAIL
DOOR
UNASSIGNED
02-83-0-A
NAVIGATION EQUIPMENT SHOP
01-110-01-Q
ELEV MACH ROOM
01-110-0-Q
FAN ROOM
01-107-0-Q
FLEET MECH CALIB LAB (AREA 'B')
01-102-0-Q
MECH STD LAB (AREA 'A')
01-100-0-Q
ELECTRONIC I/E STOWAGE & OFF
01-97-0-Q
ELECTRONICS SHOP
01-90-0-Q
MECHANICAL INSTRUMENT SHOP
01-80-0-Q
SHIPFITTER & WELDING SHOP
1-110-0-Q
HYD TEST SHOP (TEST AREA)
1-106-2-Q
HYD TEST SHOP (CLEANING AREA)
1-100-2-Q
OUTSIDE MACHINE SHOP
1-96-0-Q
FAN ROOM
1-90-0-Q
STORES ASSEMBLY AREA
1-84-01-L
ELEV MACH'Y ROOM
1-84-0-Q
MISSILE HANDL EQUIP STR'M
1-80-0-A
MACHINE SHOP
2-100-0-Q
MACHINE SHOP
2-100-0-Q
PASSAGE
2-97-0-L
MAIL BAG STR'M
2-91-0-A
PASS
2-90-0-L
CREW RECREATION ROOM
2-85-0-Q
PASS
2-83-0-L
EDUCATIONAL SUPERVISOR OFFICE
2-80-2-Q
TO STR
45'6" ABV ℄
S.D STOREROOM SUBMARINE REPAIR PARTS
3-110-0-A
CARGO ELEV N° 2
6-108-0-T
PIPE SHOP
3-100-4-Q
RADIO GRAPHIC DARK ROOM
3-102-2-Q
RADIO GRAPHIC VIEW. ROOM
3-100-0-Q
CHANGE ROOM
3-98-0-L
PASS
3-99-0-L
NUCLEAR TRUNK
7-94-0-T
MAST STOW. TRUNK
4-93-0-T
PIPE CLNG ROOM
3-90-0-Q
CREW LIVING SPACE
3-80-0-L
S.D. STOREROOM (ORD. REPAIR PARTS)
4-100-0-A
28'0" ABV ℄
DECONTAMINATION ROOM
5-97-0-Q
SUBMARINE COMPONENT STOREROOM
4-90-0-A
S.D. STOREROOM (ELECTRONIC REPAIR PARTS ISSUE RM)
4-85-0-A
CARGO ELEV. TRUNK
7-85-0-T
PASS
4-84-0-L
I.C. & GYRO ROOM
4-80-0-C
26'6" ABV ℄
(PLATE,
S.D STOREROOM BAR, PIPE, CABLE REEL & FOUNDRY STRM)
5-100-0-A
20'0" ABV ℄
23'0" ABV ℄
S.D STOREROOM SUB REPAIR PARTS (NUCLEAR)
5-90-0-A
S.D STOREROOM ELECTRONIC REPAIR PARTS
5-80-0-A
GRATING 25'0" ABV ℄
ENGINE ROOM
7-110-0-E
FLAMMABLE GAS CYL. STRM
6-103-0-A
UNASSIGNED
6-100-0-A
6-100-0-A
DEMINERALIZER ROOM
6-97-0-Q
14'0" ABV ℄
18'6" ABV ℄
S.D SUBMARINE COMPONENT STR'M
6-90-0-A
S.D STOREROOM MECH & ELEC. REPAIR PARTS
6-80-0-A
10'6" ABV ℄
GRATING 13'0" ABV ℄ (OUTBD OF 10'0" OFF ℄ P/S)
GRATING 8'0" ABV ℄ (INBD OF 10'0" OFF ℄ P/S)
TURBINE LUB OIL CARGO
7-106-0-FF
FUEL OIL OR BALLAST
8-100-0-F
NT
CONTAMINATED PARTS STRM
7-97-0-A
FUEL OIL OR BALLAST
8-90-0-F
N.T
S.D. STOREROOM MECH & ELEC REPAIR PARTS
7-80-0-A
FRESH WATER
8-119.2-W
F.O. OR BALLAST
8-110-2-F
FUEL OIL OR BALLAST
8-80-2-F
120
115
OT
110
OT & WT
BHD
105
100
OT & WT
BHD
95
90
OT & WT
BHD
85

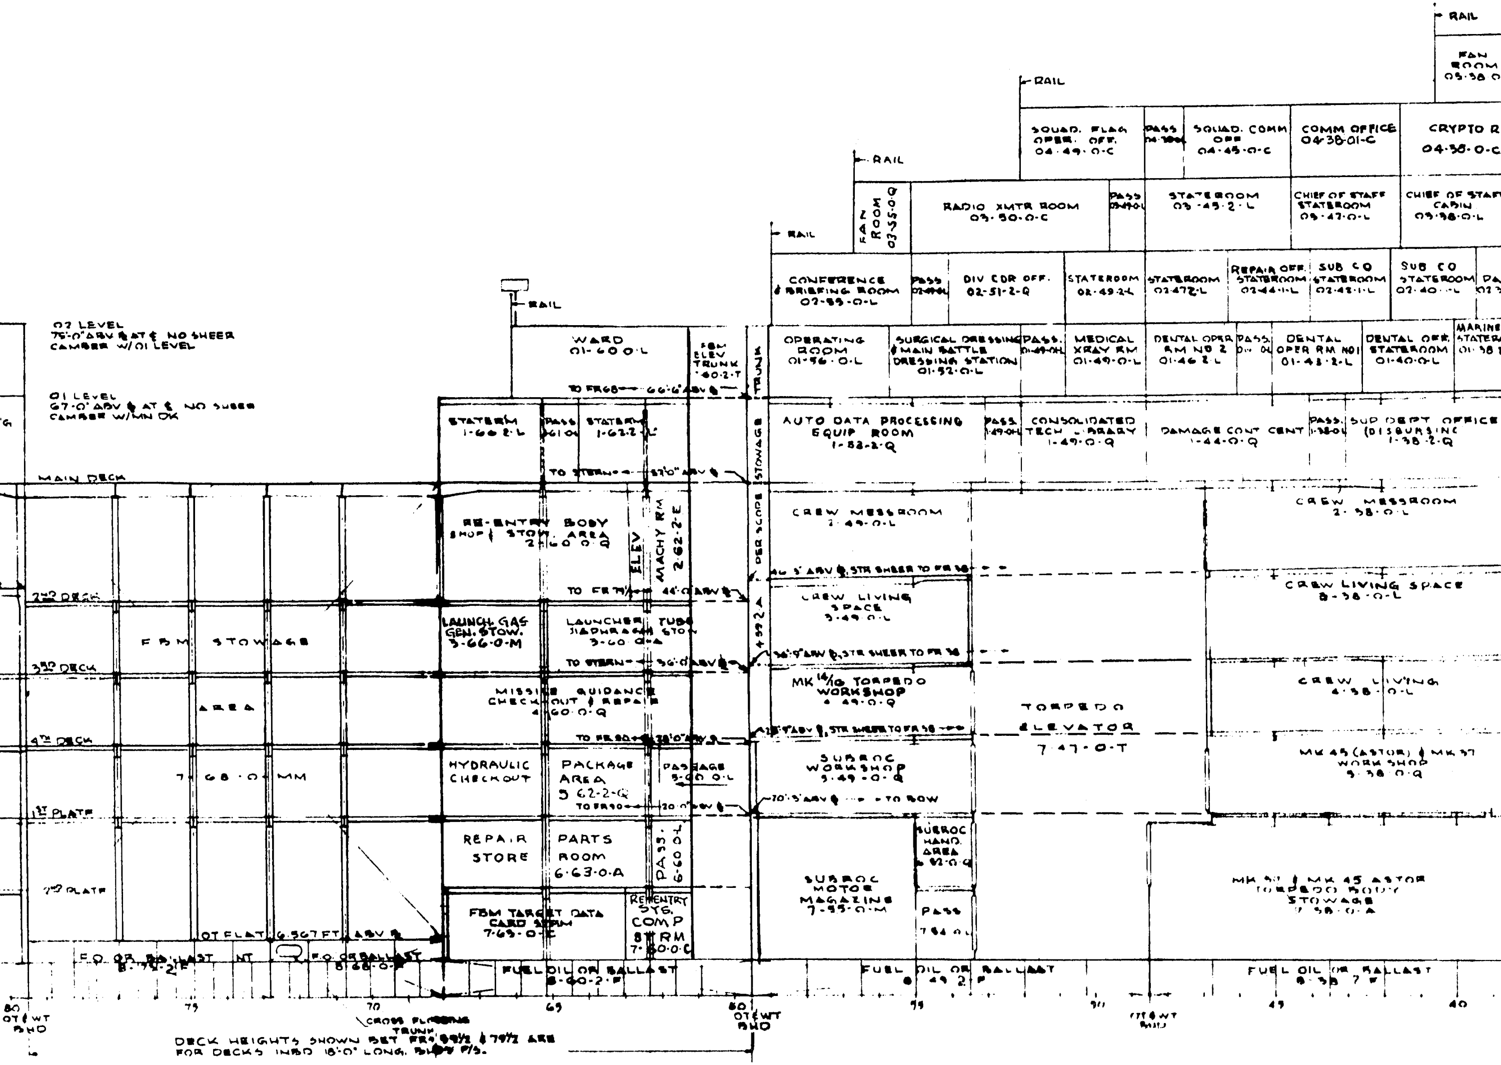
RAIL
FAN ROOM 03·38·0
RAIL
SQUAD. FLAG OPER. OFF. 04·49·0·C
PASS
SQUAD. COMM OFF 04·45·0·C
COMM OFFICE 04·38·01·C
CRYPTO R
04·38·0·C
RAIL
FAN ROOM 03·55·0·Q
RADIO XMTR ROOM 03·50·0·C
PASS
STATEROOM 03·45·2·L
CHIEF OF STAFF STATEROOM 03·47·0·L
CHIEF OF STAFF CABIN 03·38·0·L
RAIL
CONFERENCE & BRIEFING ROOM 02·55·0·L
PASS
DIV CDR OFF. 02·51·2·Q
STATEROOM 02·49·2·L
STATEROOM 02·47·2·L
REPAIR OFF. STATEROOM 02·44·1·L
SUB CO STATEROOM 02·42·1·L
SUB CO STATEROOM 02·40·L
RAIL
02 LEVEL
75'-0" ABV B AT ℄ NO SHEER
CAMBER W/01 LEVEL
01 LEVEL
67'-0" ABV B AT ℄ NO SHEER
CAMBER W/MN DK
WARD 01-60·0·L
FBM ELEV TRUNK 60·2·T
TRUNK
TO FR68 66'-6" ABV B
OPERATING ROOM 01·56·0·L
SURGICAL DRESSING & MAIN BATTLE DRESSING STATION 01·52·0·L
PASS.
MEDICAL XRAY RM 01·49·0·L
DENTAL OPER RM NO 2 01·46·2·L
PASS
DENTAL OPER RM NO1 01·43·2·L
DENTAL OFF. STATEROOM 01·40·0·L
MARINE STATEROOM 01·38
STATERM 1·60·2·L
PASS
STATERM 1·62·2·L
TO STERN 57'0" ABV B
STOWAGE
AUTO DATA PROCESSING EQUIP ROOM 1·53·2·Q
PASS.
CONSOLIDATED TECH LIBRARY 1·49·0·Q
DAMAGE CONT CENT 1·44·0·Q
PASS.
SUP DEPT OFFICE (DISBURSING) 1·38·2·Q
MAIN DECK
RE-ENTRY BODY SHOP & STOW. AREA 2·60·0·Q
ELEV
MACHY RM 2·62·2·E
PERISCOPE
CREW MESSROOM 2·49·0·L
CREW MESSROOM 2·38·0·L
TO FR 79½ 44'-0" ABV B
46'-5" ABV B, STR SHEER TO FR 38
2ND DECK
FBM STOWAGE
LAUNCH GAS GEN. STOW. 3·66·0·M
LAUNCHER TUBE DIAPHRAGM STOW 3·60·0·A
4·59·2·A
CREW LIVING SPACE 3·49·0·L
CREW LIVING SPACE 3·38·0·L
TO STERN 36'-0" ABV B
36'-9" ABV B, STR SHEER TO FR 38
3RD DECK
AREA
MISSILE GUIDANCE CHECKOUT & REPAIR 4·60·0·Q
MK 14/16 TORPEDO WORKSHOP 4·49·0·Q
TORPEDO ELEVATOR 7·47·0·T
CREW LIVING 4·38·0·L
TO FR 80 28'-0" ABV B
28'-7" ABV B, STR SHEER TO FR 38
4TH DECK
7·68·0·MM
HYDRAULIC CHECKOUT
PACKAGE AREA 5·62·2·Q
PASSAGE 5·60·0·L
SUBROC WORKSHOP 5·49·0·Q
MK 45 (ASTOR) & MK 37 WORKSHOP 5·38·0·Q
TO FR 90 20'-0" ABV B
20'-5" ABV B TO BOW
1ST PLATF
REPAIR STORE
PARTS ROOM 6·63·0·A
PASS. 6·60·0·L
SUBROC HAND. AREA 6·52·0·Q
2ND PLATF
FBM TARGET DATA CARD STRM 7·65·0·C
REENTRY SYS. COMP STRM 7·60·0·C
SUBROC MOTOR MAGAZINE 7·55·0·M
PASS 7·54·0·L
MK 37 & MK 45 ASTOR TORPEDO BODY STOWAGE 7·38·0·A
OT FLAT 6.567 FT ABV B
F.O. OR BALLAST 8·72·2·F
NT
F.O. OR BALLAST 8·66·0·F
FUEL OIL OR BALLAST 8·60·2·F
FUEL OIL OR BALLAST 8·49·2·F
FUEL OIL OR BALLAST 8·38·2·F
80 OT & WT BHD
75
70
CROSS FLOODING TRUNK
65
60 OT & WT BHD
55
50
OT & WT BHD
45
40
DECK HEIGHTS SHOWN BET FRS 60½ & 79½ ARE
FOR DECKS INBD 18'-0" LONG. BHDS P/S.

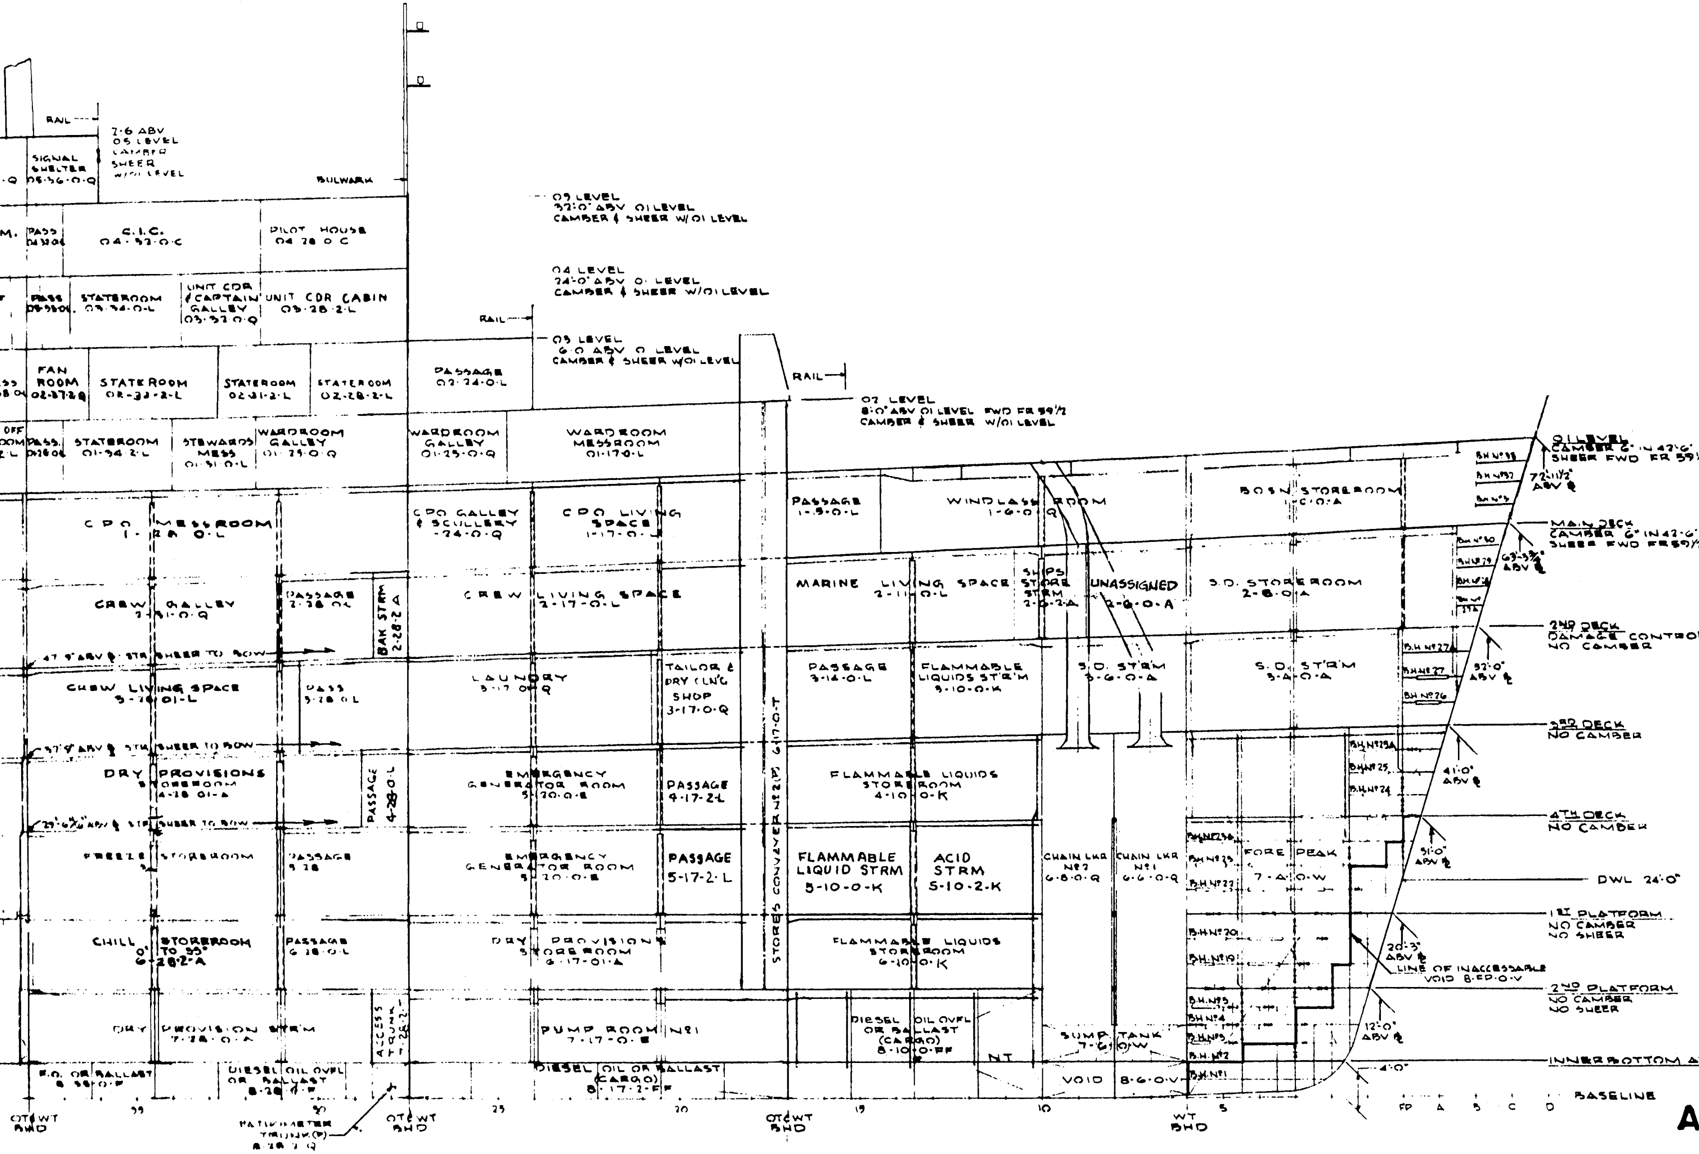
RAIL
7·6 ABV 05 LEVEL CAMBER SHEER W/01 LEVEL
SIGNAL SHELTER 05·36·0·Q
BULWARK
09 LEVEL 32·0" ABV 01 LEVEL CAMBER & SHEER W/01 LEVEL
PASS 04·32·0·L
C.I.C. 04·32·0·C
PILOT HOUSE 04·28·0·C
04 LEVEL 24·0" ABV 01 LEVEL CAMBER & SHEER W/01 LEVEL
PASS 03·35·0·L
STATEROOM 03·34·0·L
UNIT CDR & CAPTAIN GALLEY 03·32·0·Q
UNIT CDR CABIN 03·28·2·L
RAIL
03 LEVEL 6·0 ABV 0 LEVEL CAMBER & SHEER W/01 LEVEL
FAN ROOM 02·37·2·Q
STATEROOM 02·32·2·L
STATEROOM 02·31·2·L
STATEROOM 02·28·2·L
PASSAGE 02·24·0·L
RAIL
02 LEVEL 8·0" ABV 01 LEVEL FWD FR 59½ CAMBER & SHEER W/01 LEVEL
OFF
PASS. 01·26·0·L
STATEROOM 01·34·2·L
STEWARDS MESS 01·31·0·L
WARDROOM GALLEY 01·25·0·Q
WARDROOM GALLEY 01·25·0·Q
WARDROOM MESSROOM 01·17·0·L
01 LEVEL CAMBER 6" IN 42·6" SHEER FWD FR 59½
B.H. Nº 33
B.H. Nº 32
B.H. Nº 31
72'-11½" ABV ℄
CPO MESSROOM 1-28-0·L
CPO GALLEY & SCULLERY 1-24·0·Q
CPO LIVING SPACE 1·17·0·L
PASSAGE 1·5·0·L
WINDLASS ROOM 1·6·0·Q
BOSN STOREROOM 1·C·0·A
MAIN DECK CAMBER 6" IN 42·6" SHEER FWD FR 59½
B.H. Nº 30
B.H. Nº 29
B.H. Nº 28
63'-3¾" ABV ℄
CREW GALLEY 2·31·0·Q
PASSAGE 2·28·0·L
BAK STRM 2·28·2·A
CREW LIVING SPACE 2-17-0·L
MARINE LIVING SPACE 2·11·0·L
SHIPS STORE STRM 2·6·2·A
UNASSIGNED 2·6·0·A
S.D. STOREROOM 2·B·0·A
2ND DECK DAMAGE CONTROL NO CAMBER
47'-9" ABV ℄ STR SHEER TO BOW
CREW LIVING SPACE 3-28-01-L
PASS 3·28·0·L
LAUNDRY 3·17·0·Q
TAILOR & DRY CLN'G SHOP 3-17·0·Q
PASSAGE 3·14·0·L
FLAMMABLE LIQUIDS STR'M 3·10·0·K
S.D. STR'M 3·6·0·A
S.D. STR'M 3·A·0·A
B.H. Nº 27A
B.H. Nº 27
B.H. Nº 26
52'·0" ABV ℄
37'-9" ABV ℄ STR SHEER TO BOW
DRY PROVISIONS STOREROOM 4-28-01-A
PASSAGE 4-28-0·L
EMERGENCY GENERATOR ROOM 5·20·0·E
PASSAGE 4·17·2·L
STORES CONVEYER Nº2 (P) 6-17-0-T
FLAMMABLE LIQUIDS STOREROOM 4·10·0·K
3RD DECK NO CAMBER
B.H. Nº 25A
B.H. Nº 25
B.H. Nº 24
41'·0" ABV ℄
29'-6⅝" ABV ℄ STR SHEER TO BOW
FREEZE STOREROOM 5·
PASSAGE 5·28
EMERGENCY GENERATOR ROOM 5·20·0·E
PASSAGE 5-17-2·L
FLAMMABLE LIQUID STRM 5-10-0-K
ACID STRM 5-10-2-K
CHAIN LKR Nº2 6·8·0·Q
CHAIN LKR Nº1 6·6·0·Q
4TH DECK NO CAMBER
B.H. Nº 23A
B.H. Nº 23
B.H. Nº 22
FORE PEAK 7·A·0·W
31'·0" ABV ℄
DWL 24'·0"
CHILL STOREROOM 0° TO 35° 6-28·2·A
PASSAGE 6·28·0·L
DRY PROVISIONS STOREROOM 6·17·01·A
FLAMMABLE LIQUIDS STOREROOM 6·10·0·K
1ST PLATFORM NO CAMBER NO SHEER
B.H. Nº 20
B.H. Nº 19
20'-3" ABV ℄
LINE OF INACCESSABLE VOID 8·FP·0·V
DRY PROVISION STR'M 7·28·0·A
ACCESS TRUNK 7·28·2·T
PUMP ROOM Nº1 7·17·0·E
DIESEL OIL OVFL OR BALLAST (CARGO) 8·10·0·FF
NT
SUMP TANK 7·6·0·W
2ND PLATFORM NO CAMBER NO SHEER
B.H. Nº 5
B.H. Nº 4
B.H. Nº 3
B.H. Nº 2
B.H. Nº 1
12'·0" ABV ℄
F.O. OR BALLAST 8·35·0·F
DIESEL OIL OVFL OR BALLAST 8·28·0·F
DIESEL OIL OR BALLAST (CARGO) 8·17·2·FF
VOID 8·6·0·V
INNERBOTTOM A
4'·0"
BASELINE
OT & WT BHD
35
30
PATIENTMETER TRUNK (P) 8·28·2·Q
OT & WT BHD
25
20
OT & WT BHD
15
10
WT BHD
5
FP
A
B
C
D
A

/7

2

L DECK

TS

S34- 845 -2105517
INBOARD PROFILE
SCALE 1/16" = 1'-0